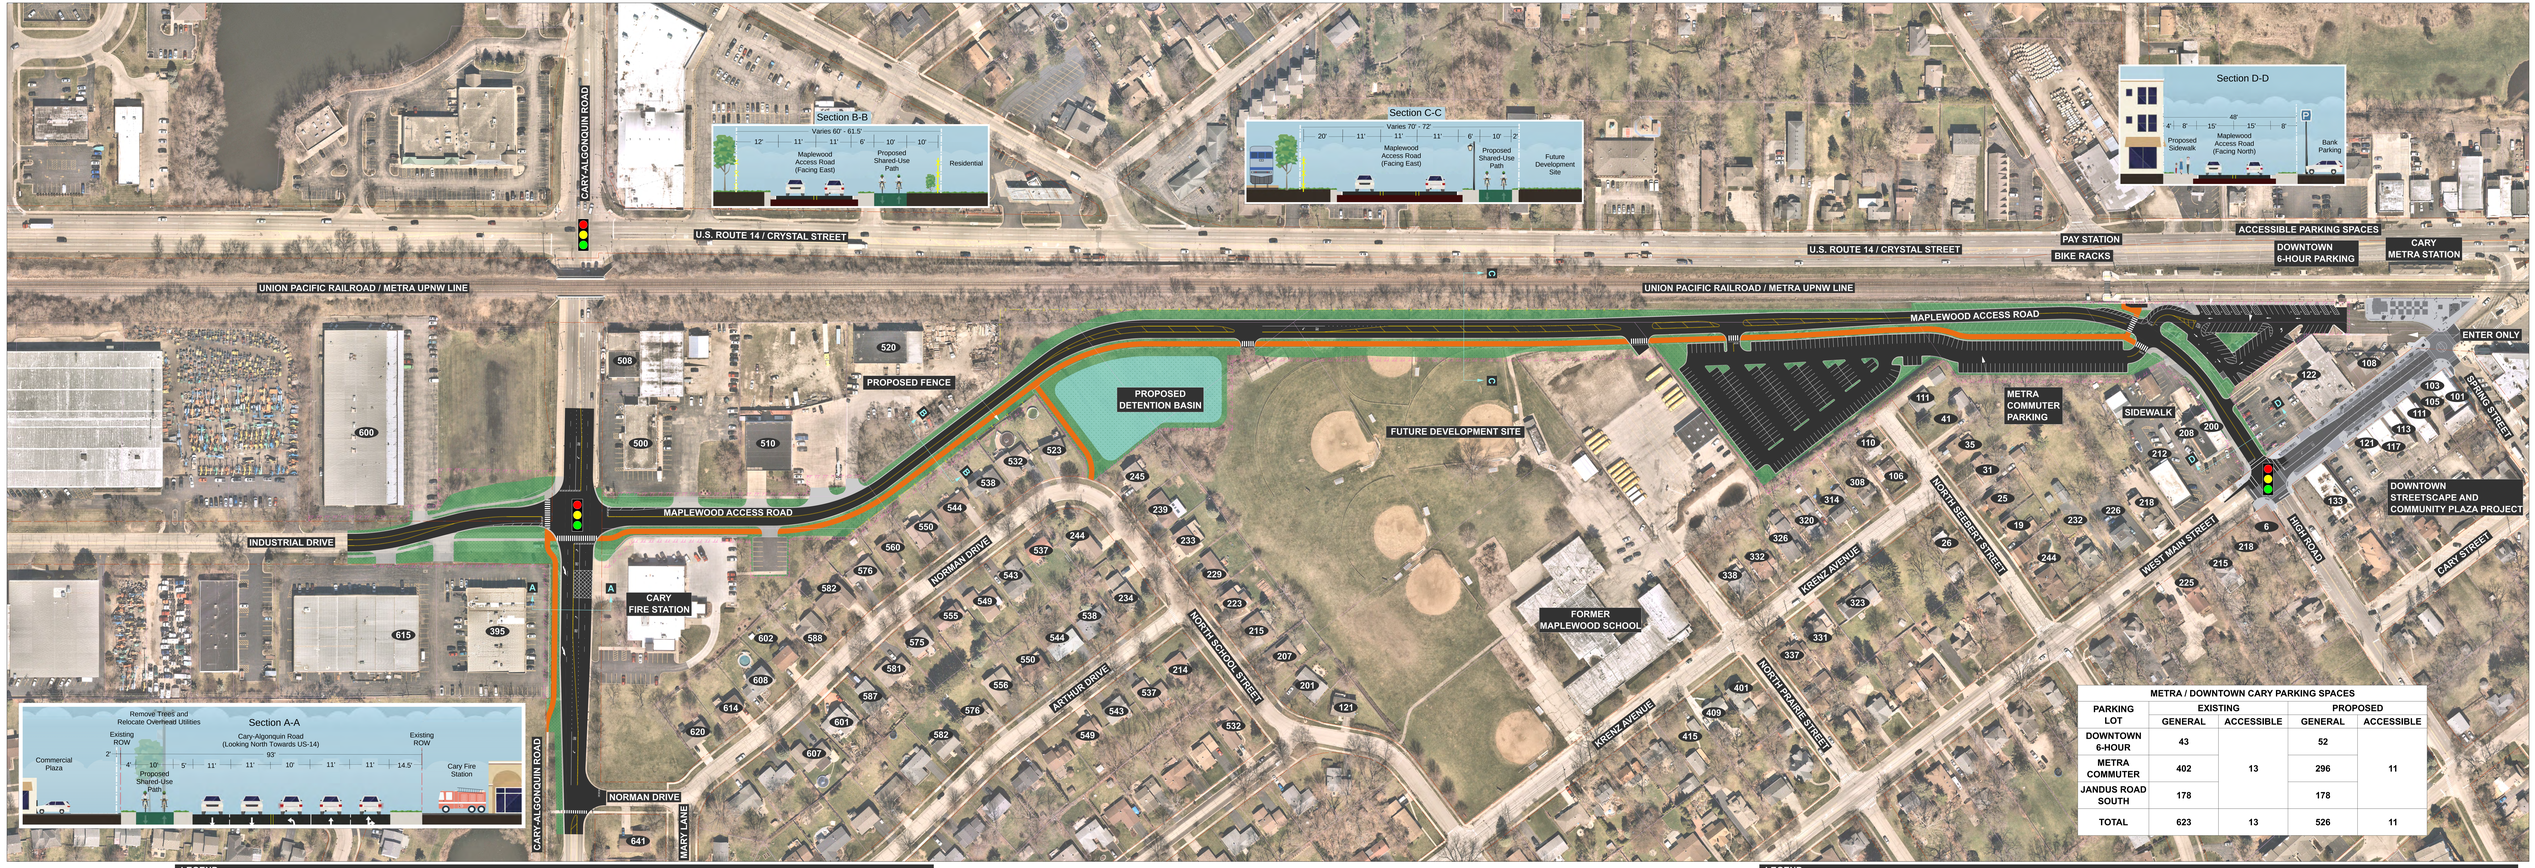

METRA / DOWNTOWN CARY PARKING SPACES

PARKING LOT	EXISTING		PROPOSED	
	GENERAL	ACCESSIBLE	GENERAL	ACCESSIBLE
DOWNTOWN 6-HOUR	43	13	52	11
METRA COMMUTER	402		296	
JANDUS ROAD SOUTH	178		178	
TOTAL	623	13	526	11

Village of Cary
Maplewood Access Road Phase I Study